

The Phillips Jenson Group
Architects, P.C.
11 West 42nd Street
New York, New York 10036

Wester-Cohen Associates
Consulting Engineers
740 Broadway
Analyville, New York 11701

No.	Date	Revision	Approved

Engineering Department
Design Division

The World Trade Center

Title
FIRE COMMAND CENTERS
ARCHITECTURAL


TOWER TWO PLAN & ELEVATIONS

This drawing subject to conditions in contract. All inventions, ideas, designs and methods herein are reserved to Port Authority and may not be used without its written consent.


Task Leader: AL
Drawn by: JL
Checked by: BZ

Date: 05/24/96
Scale: 1/8" = 1'-0"

Contract Number: WTC-861.089
Drawing Number: A-3

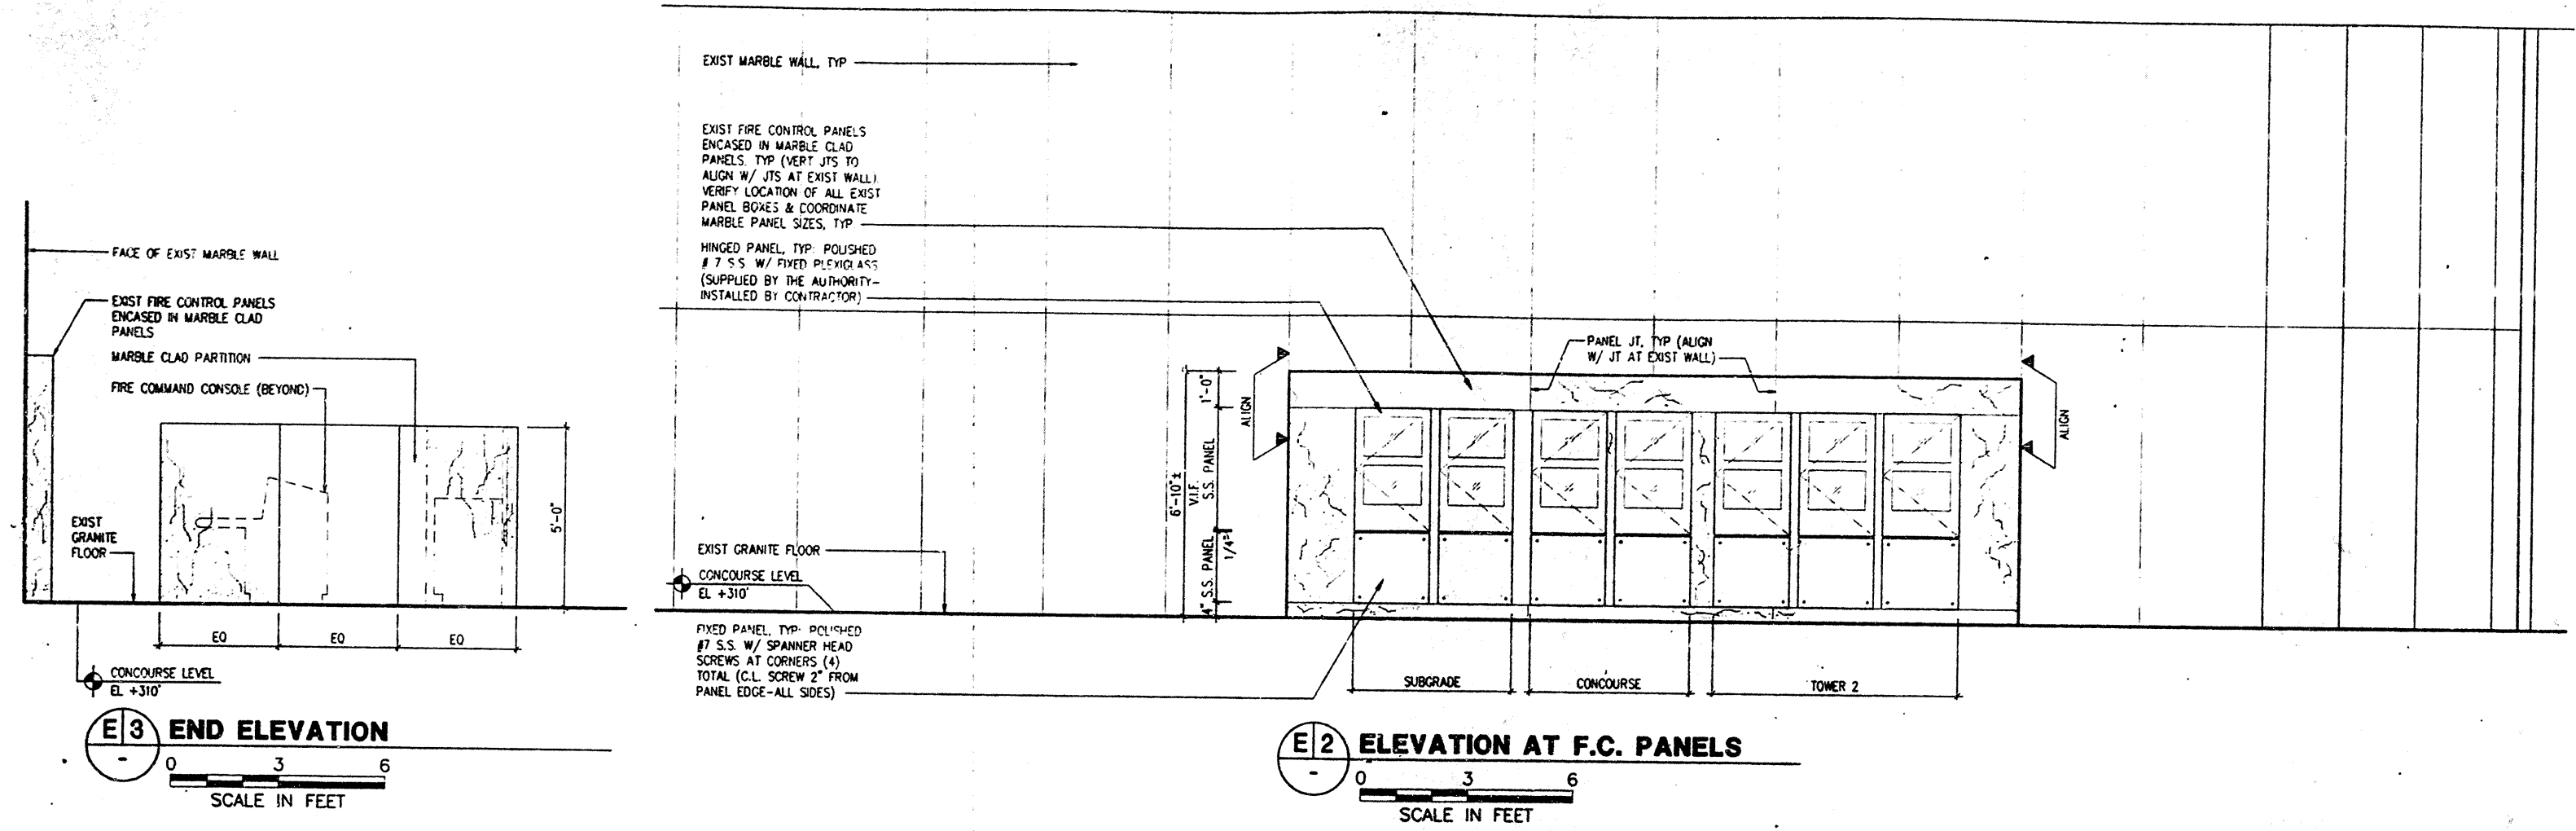

FIRE COMMAND EQUIPMENT LEGEND		
NOTE: ALL EQUIPMENT SUPPLIED BY THE AUTHORITY & INSTALLED BY CONTRACTOR, U.O.N. - PROVIDE POWER, TYP (SEE ELEC DWGS). ALL CONSOLE EQUIPMENT, PANELS, MONITORS, ETC. TO BE FLUSH MTD. U.O.N.		
* INDICATES ITEMS TO BE SUPPLIED BY CONTRACTOR		
NUMBER	QUANTITY	SPECIFICATION
1	1	CCTV RACK (IN CABINET BELOW)
2	4	KEYBOARD (ON SLIDE BELOW)
3	3	PENCIL DRAWER
4	1	BATTERY CHARGER (IN CABINET BELOW)
5	1	BASE RADIO W/ MICROPHONE (PENCIL DRAWER-BELOW)
6	5	HOT LINE PHONES (IN VERT CONSOLE)
7	1	NCC-SUB-G (IN VERT CONSOLE)/C.P.U. (IN CAB BELOW)
8	3	MOUNTED PHONES, ELEC QUAD, (2) PHONE JACKS
9	1	NCC-FUTURE (IN VERT CONSOLE)/C.P.U. (IN CAB BELOW)
10	1	NCC-CONC (IN VERT CONSOLE)/C.P.U. (IN CAB BELOW)
11	1	NCC-TOWER 2 (IN VERT CONSOLE)/C.P.U. (IN CAB BELOW)
12	1	STATIONARY INTERCOM (IN VERT CONSOLE)
13	1	CCTV MONITOR (IN VERT CONSOLE)
21	6	PORTABLE PHONES (PROVIDE WALL JACKS)
22	3	DOT MATRIX PRINTER (PROVIDE SLOT FOR PAPER FEED, GROMET & HOLE)
23	1	LASER PRINTER (PROVIDE GROMET & HOLE)
24	1	FAX (PROVIDE GROMET & HOLE)

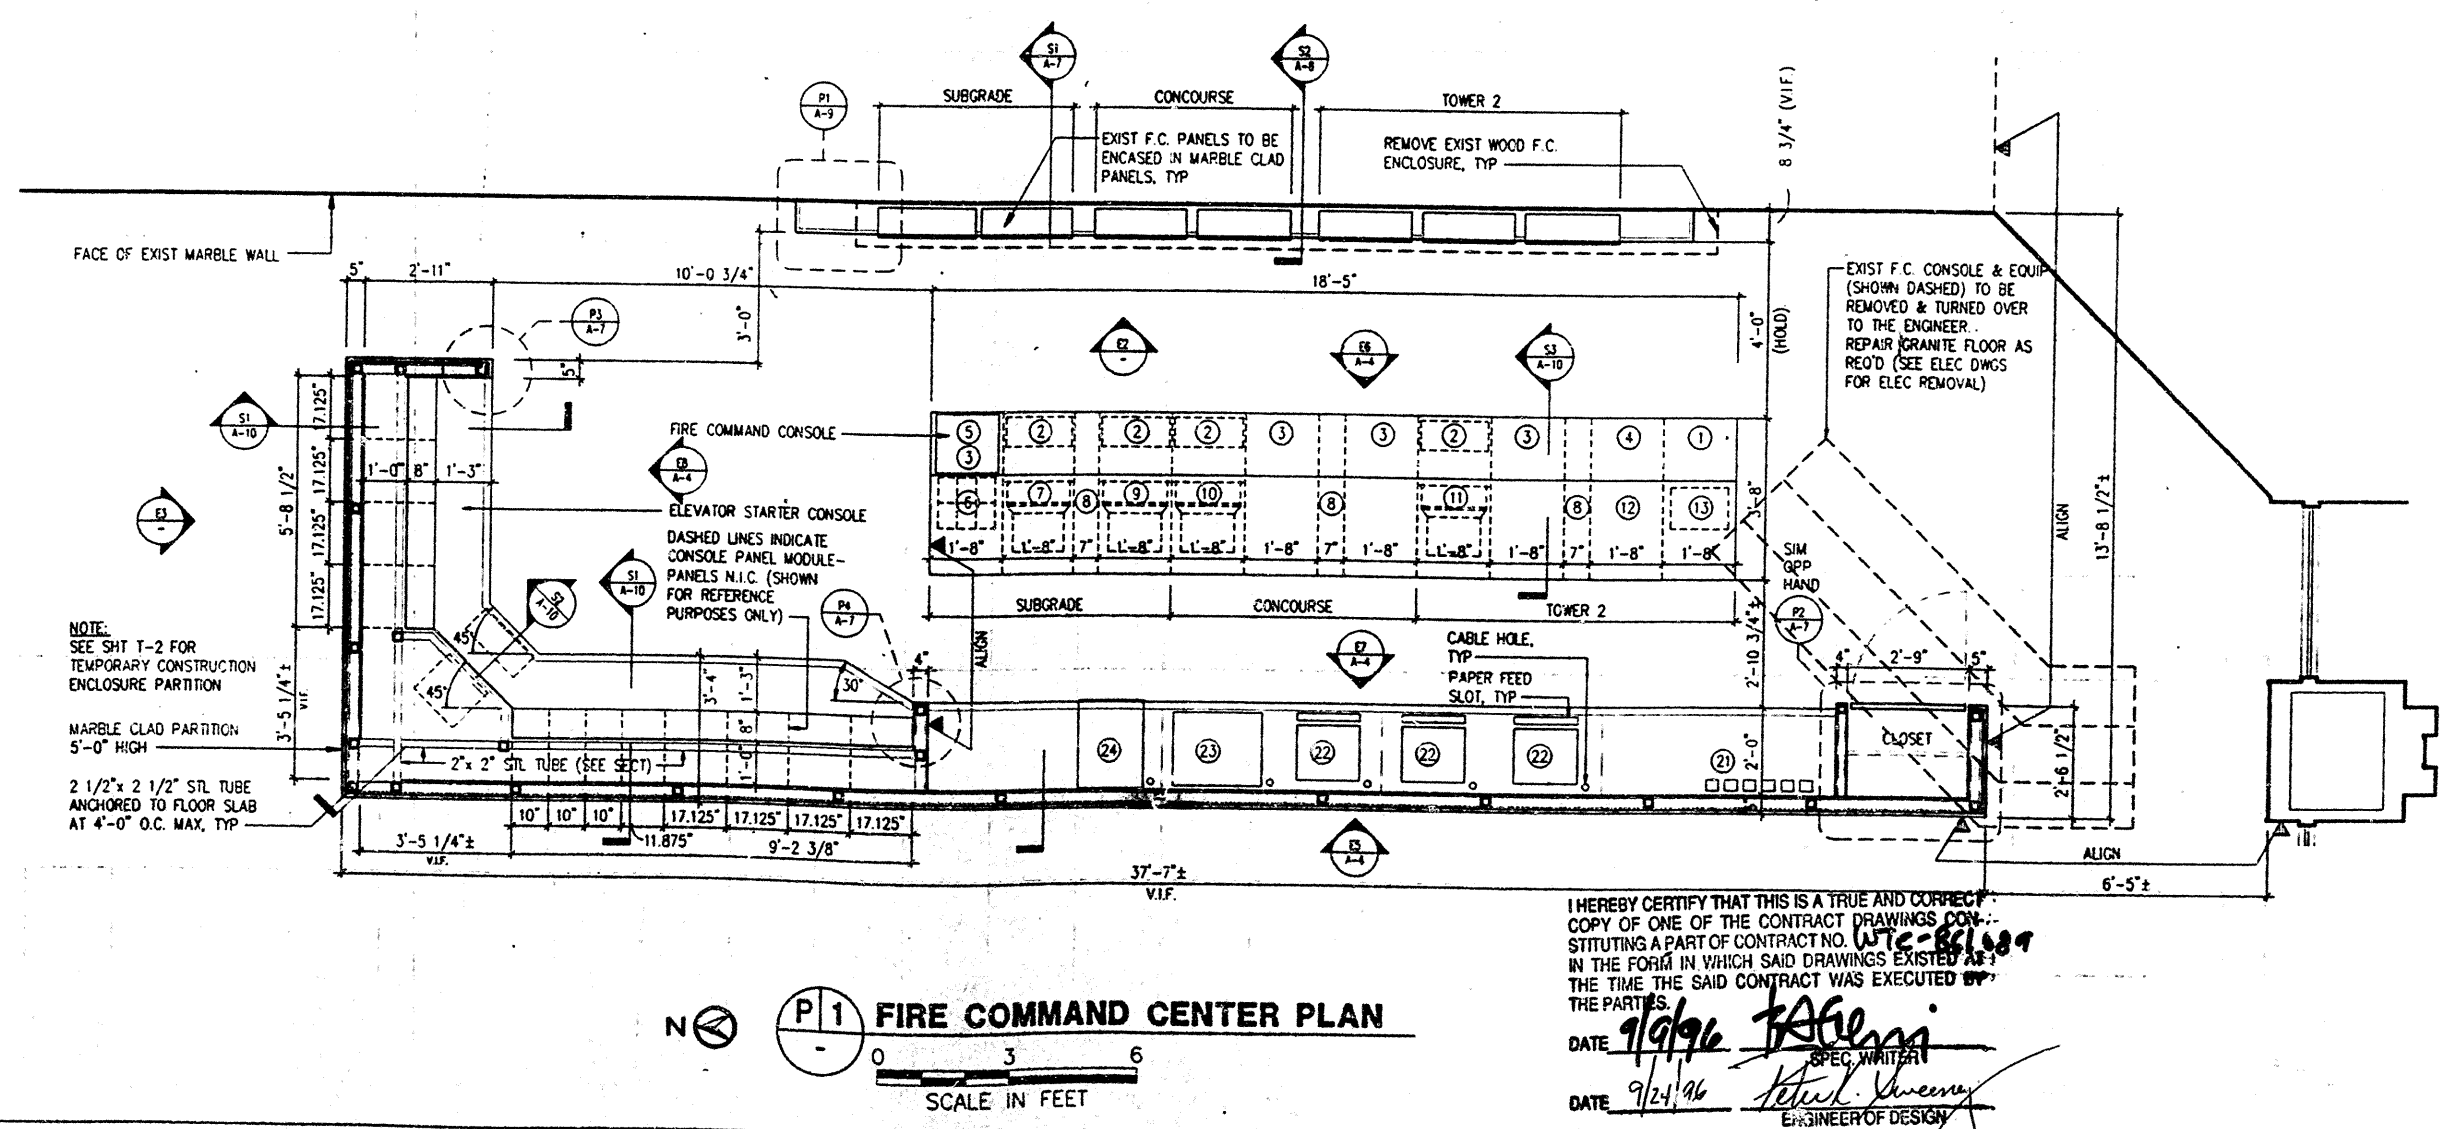

I HEREBY CERTIFY THAT THIS IS A TRUE AND CORRECT COPY OF ONE OF THE CONTRACT DRAWINGS CONSTITUTING A PART OF CONTRACT NO. WTC-861.089 IN THE FORM IN WHICH SAID DRAWINGS EXISTED AT THE TIME THE SAID CONTRACT WAS EXECUTED BY THE PARTIES.

DATE: 9/9/96
DATE: 9/24/96
SPEC. WRITER: [Signature]
ENGINEER OF DESIGN: [Signature]

Drawing File: C:\A\3\4\42\00\010-012-012 Date: 5/23/1996 Time: 1:16 PM Scale: 1"